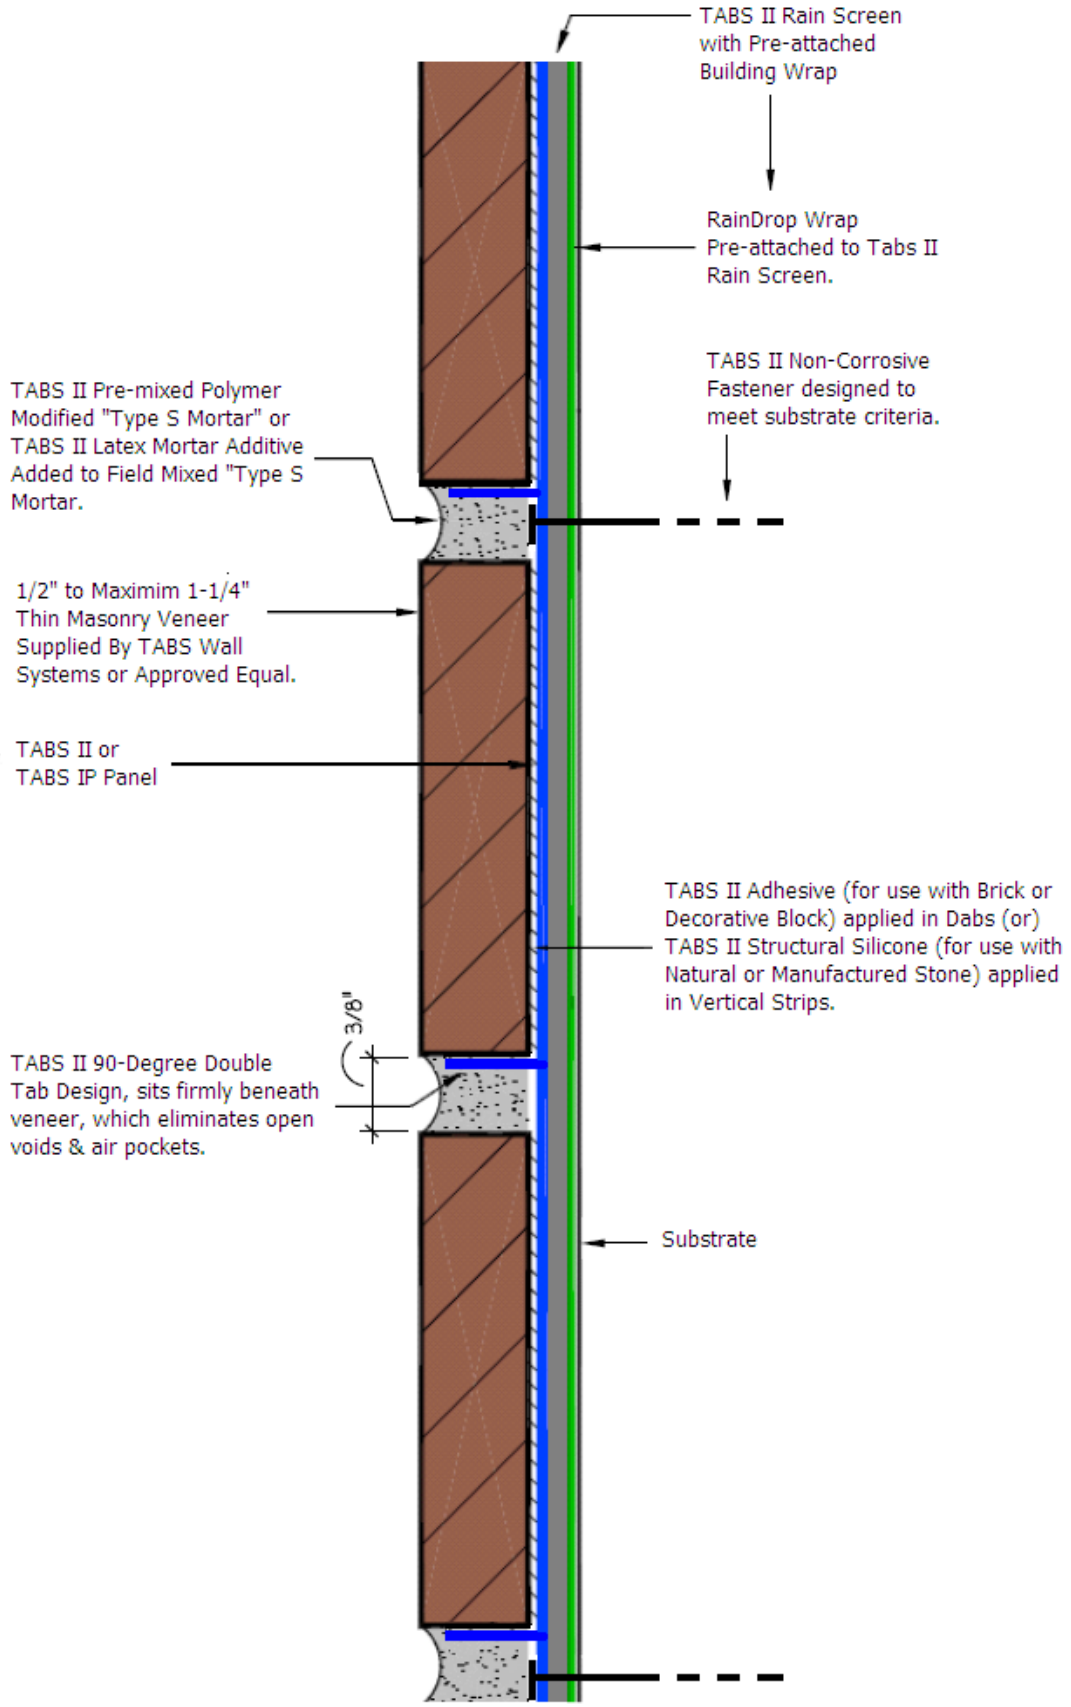

TYPICAL TABS II & IP (PLUS) WALL DETAIL

SCALE: FULL / LAST REVISION: 08-15-09