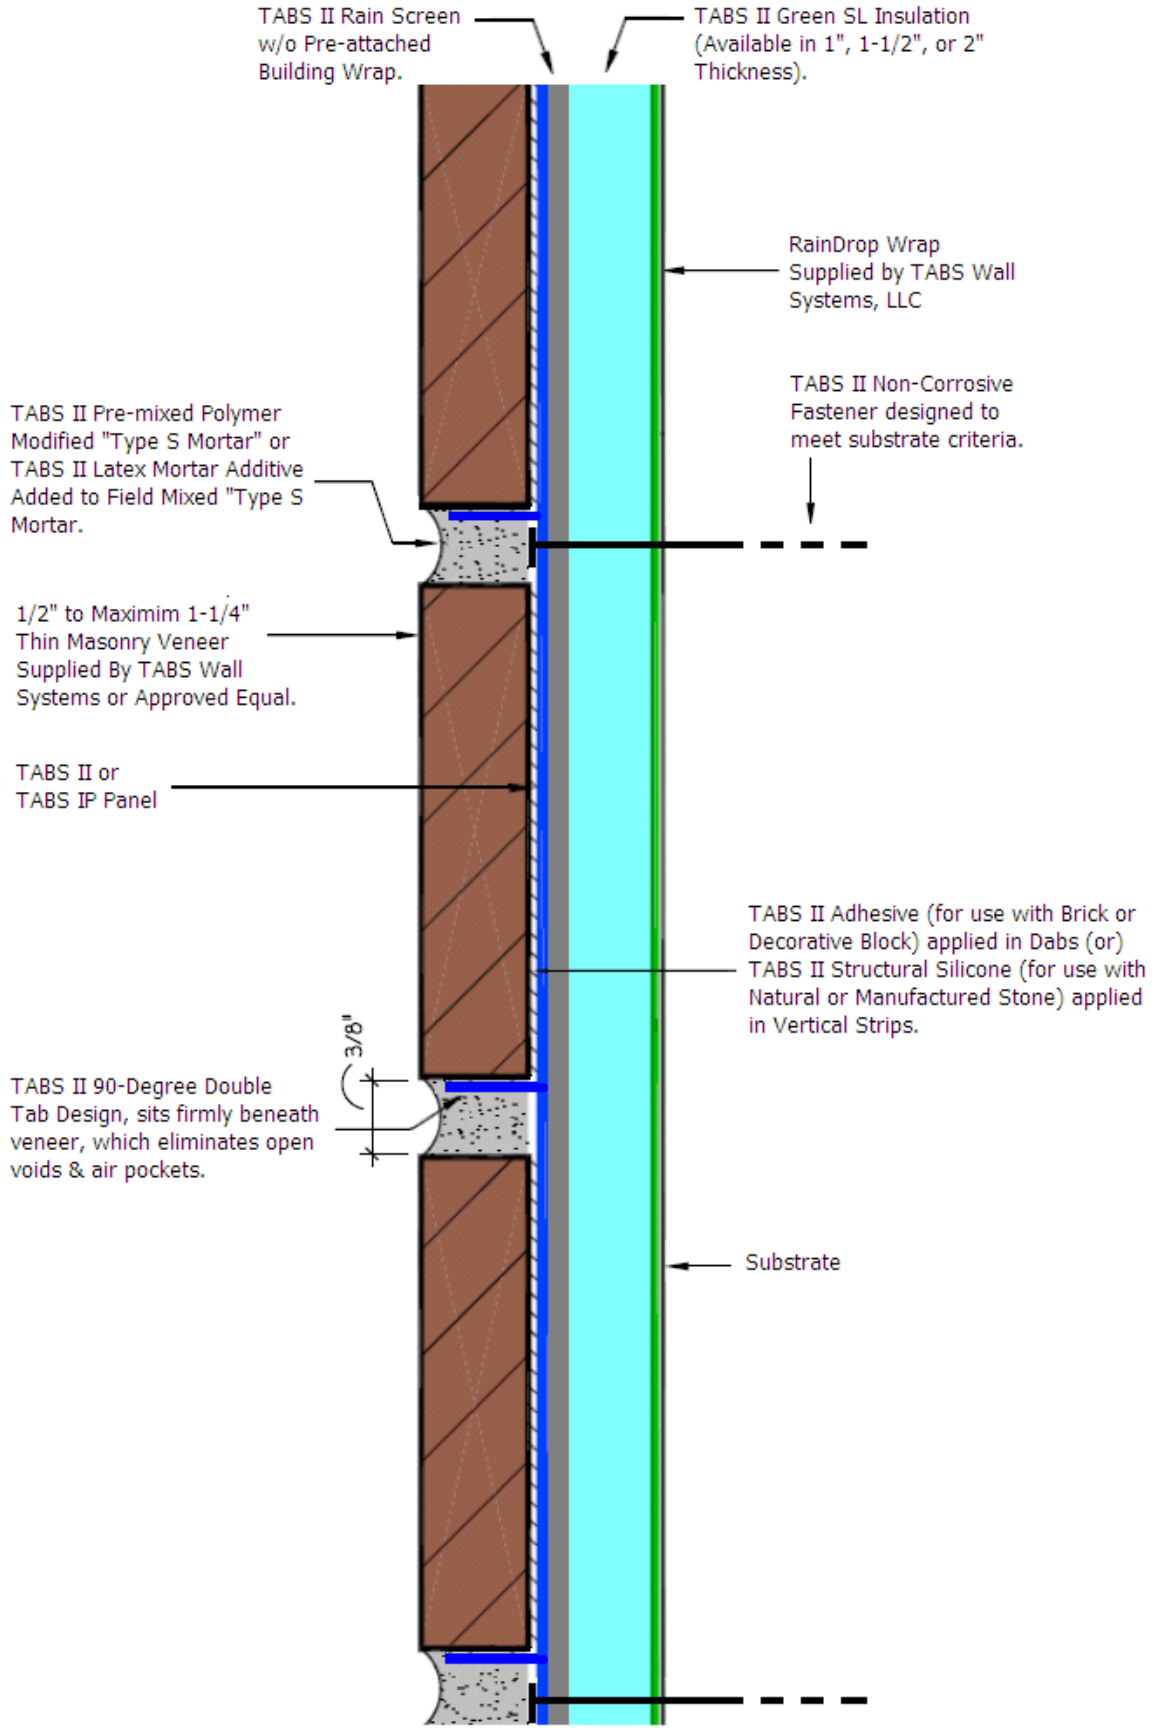

TYPICAL TABS TI (INSULPLUS) WALL DETAIL

SCALE: FULL / LAST REVISION: 08-15-09