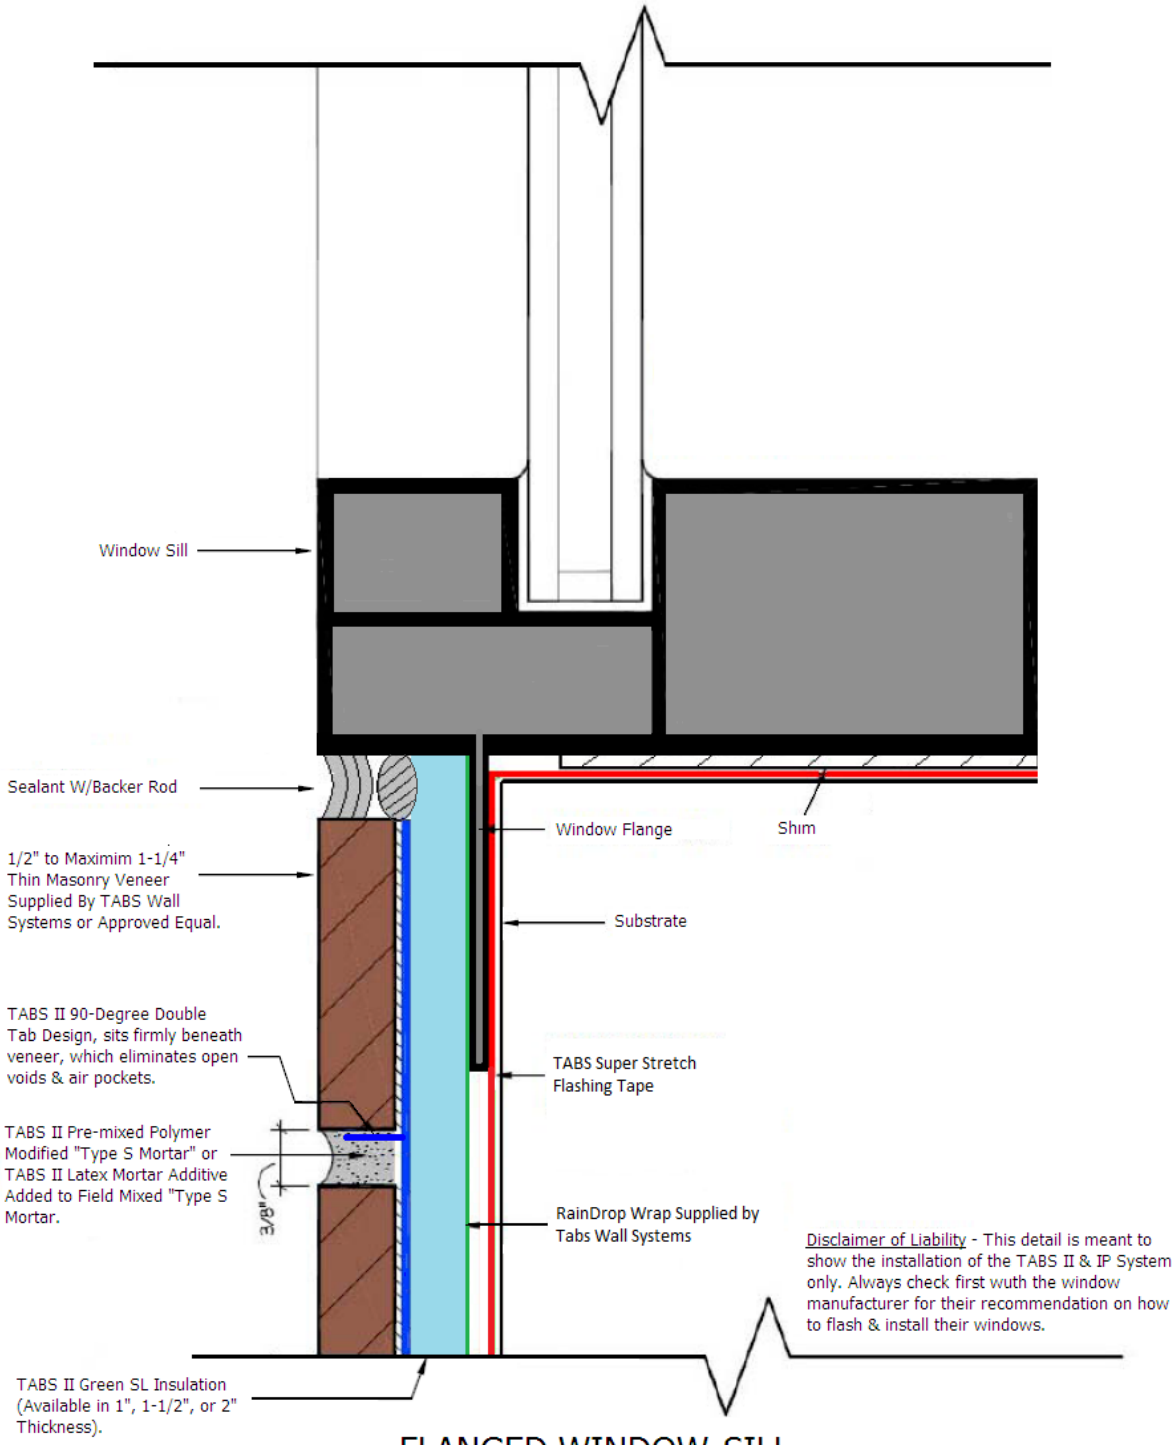

FLANGED WINDOW SILL

SCALE: FULL / LAST REVISION: 10-20-11