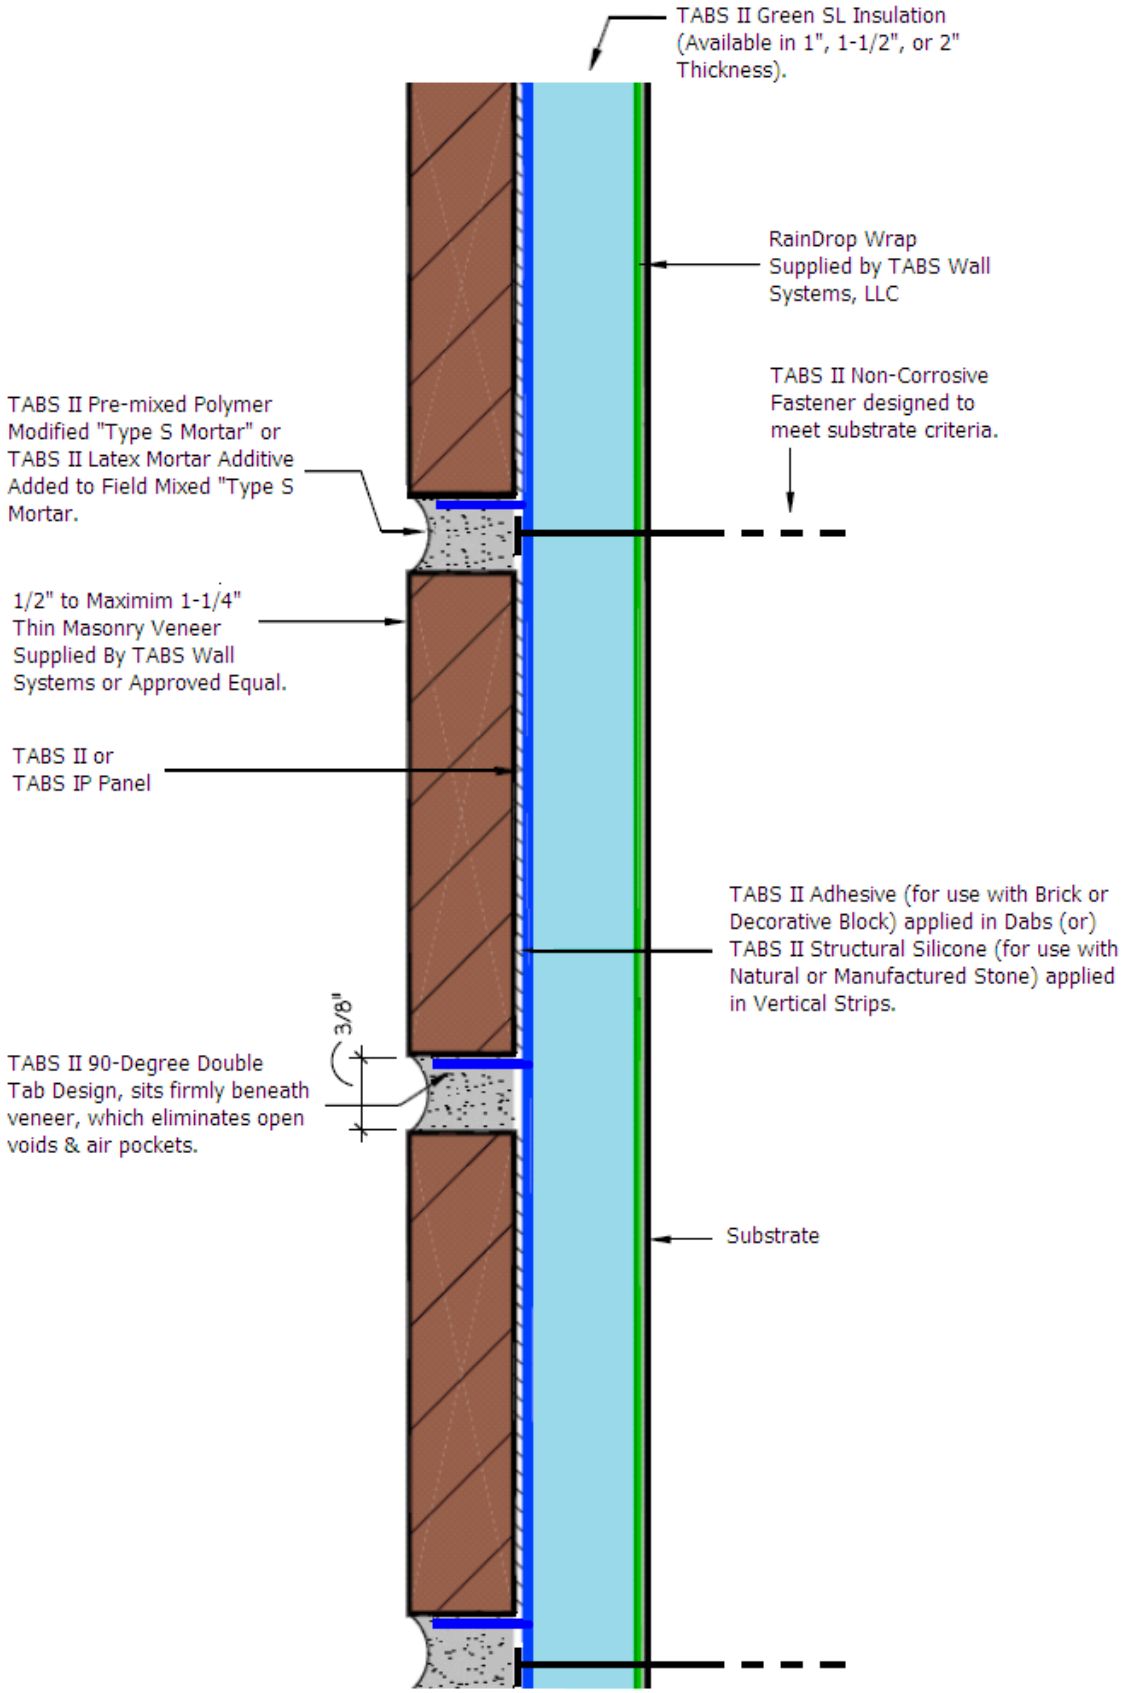

TYPICAL TABS TI (INSULATED) WALL DETAIL

SCALE: FULL / LAST REVISION: 10-20-11