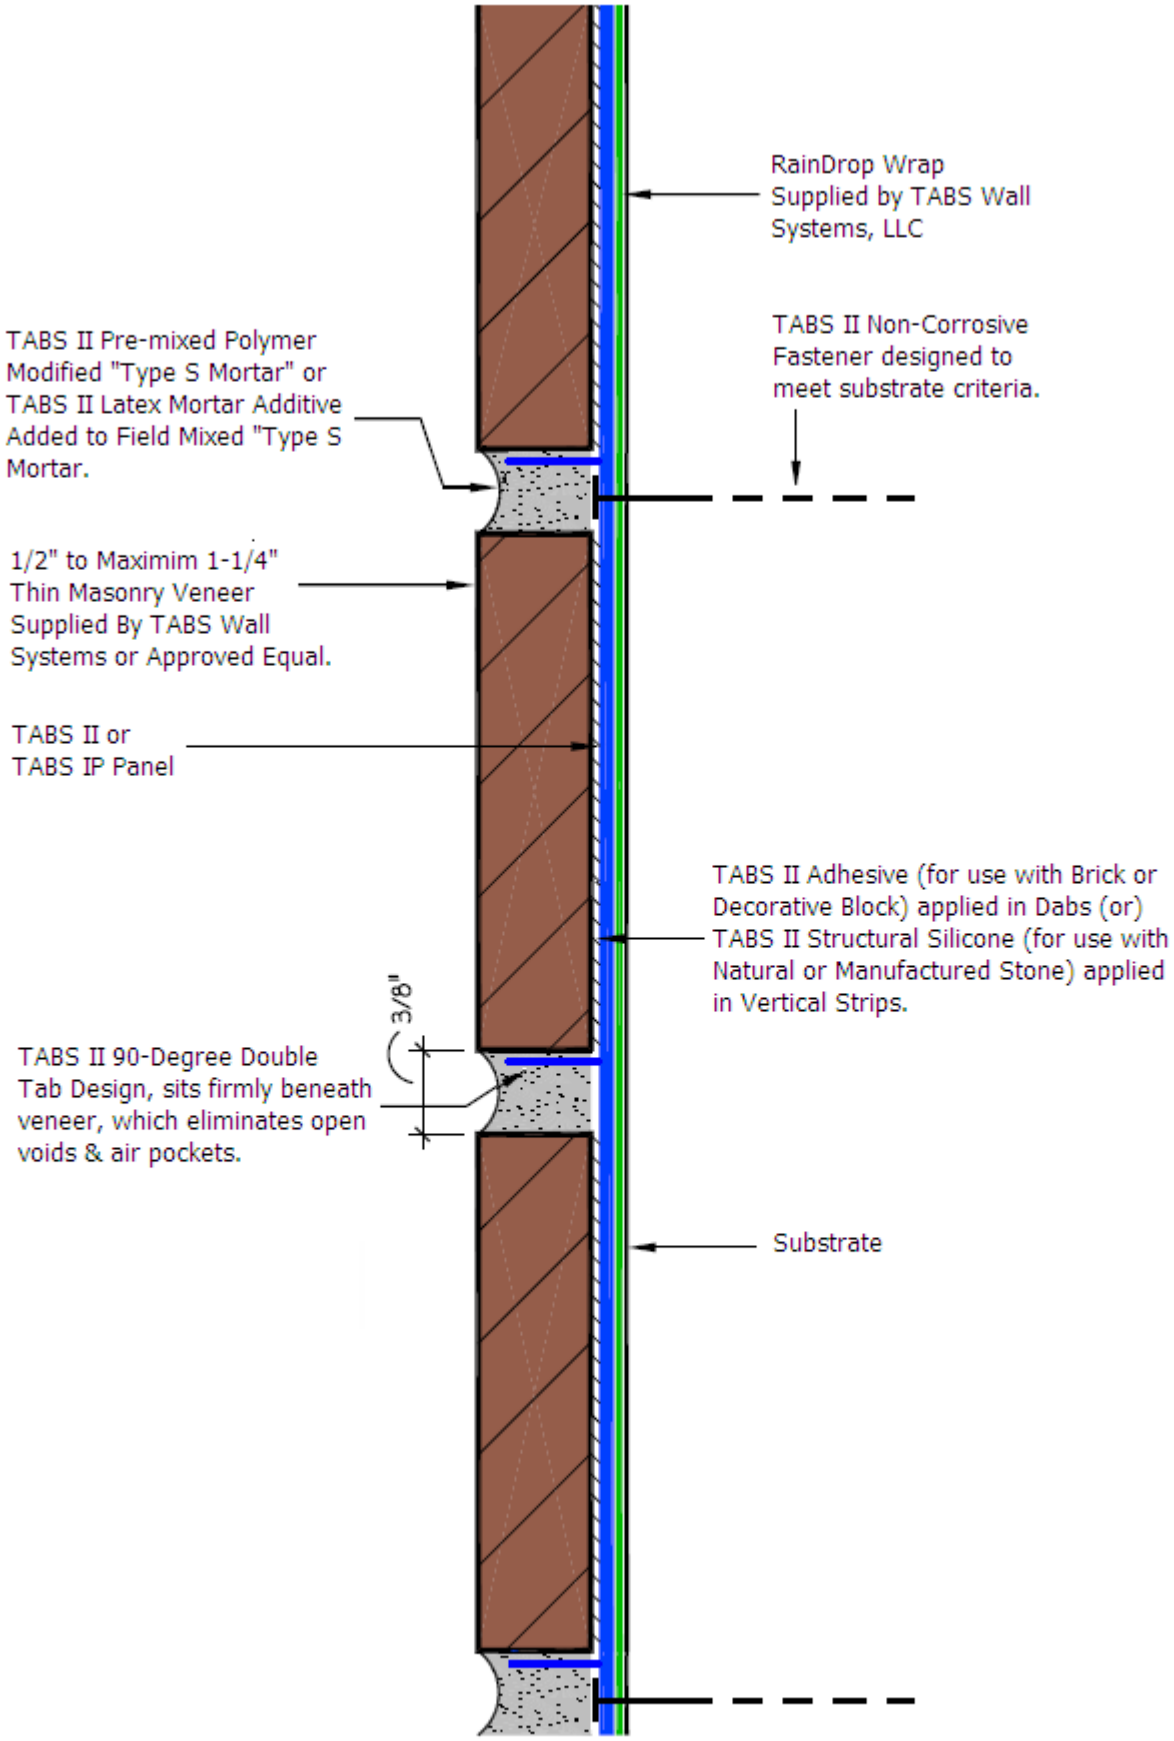

TYPICAL TABS II OR IP WALL DETAIL

SCALE: FULL / LAST REVISION: 08-15-09